FILE NAME: One_Lane_Detour.DWG

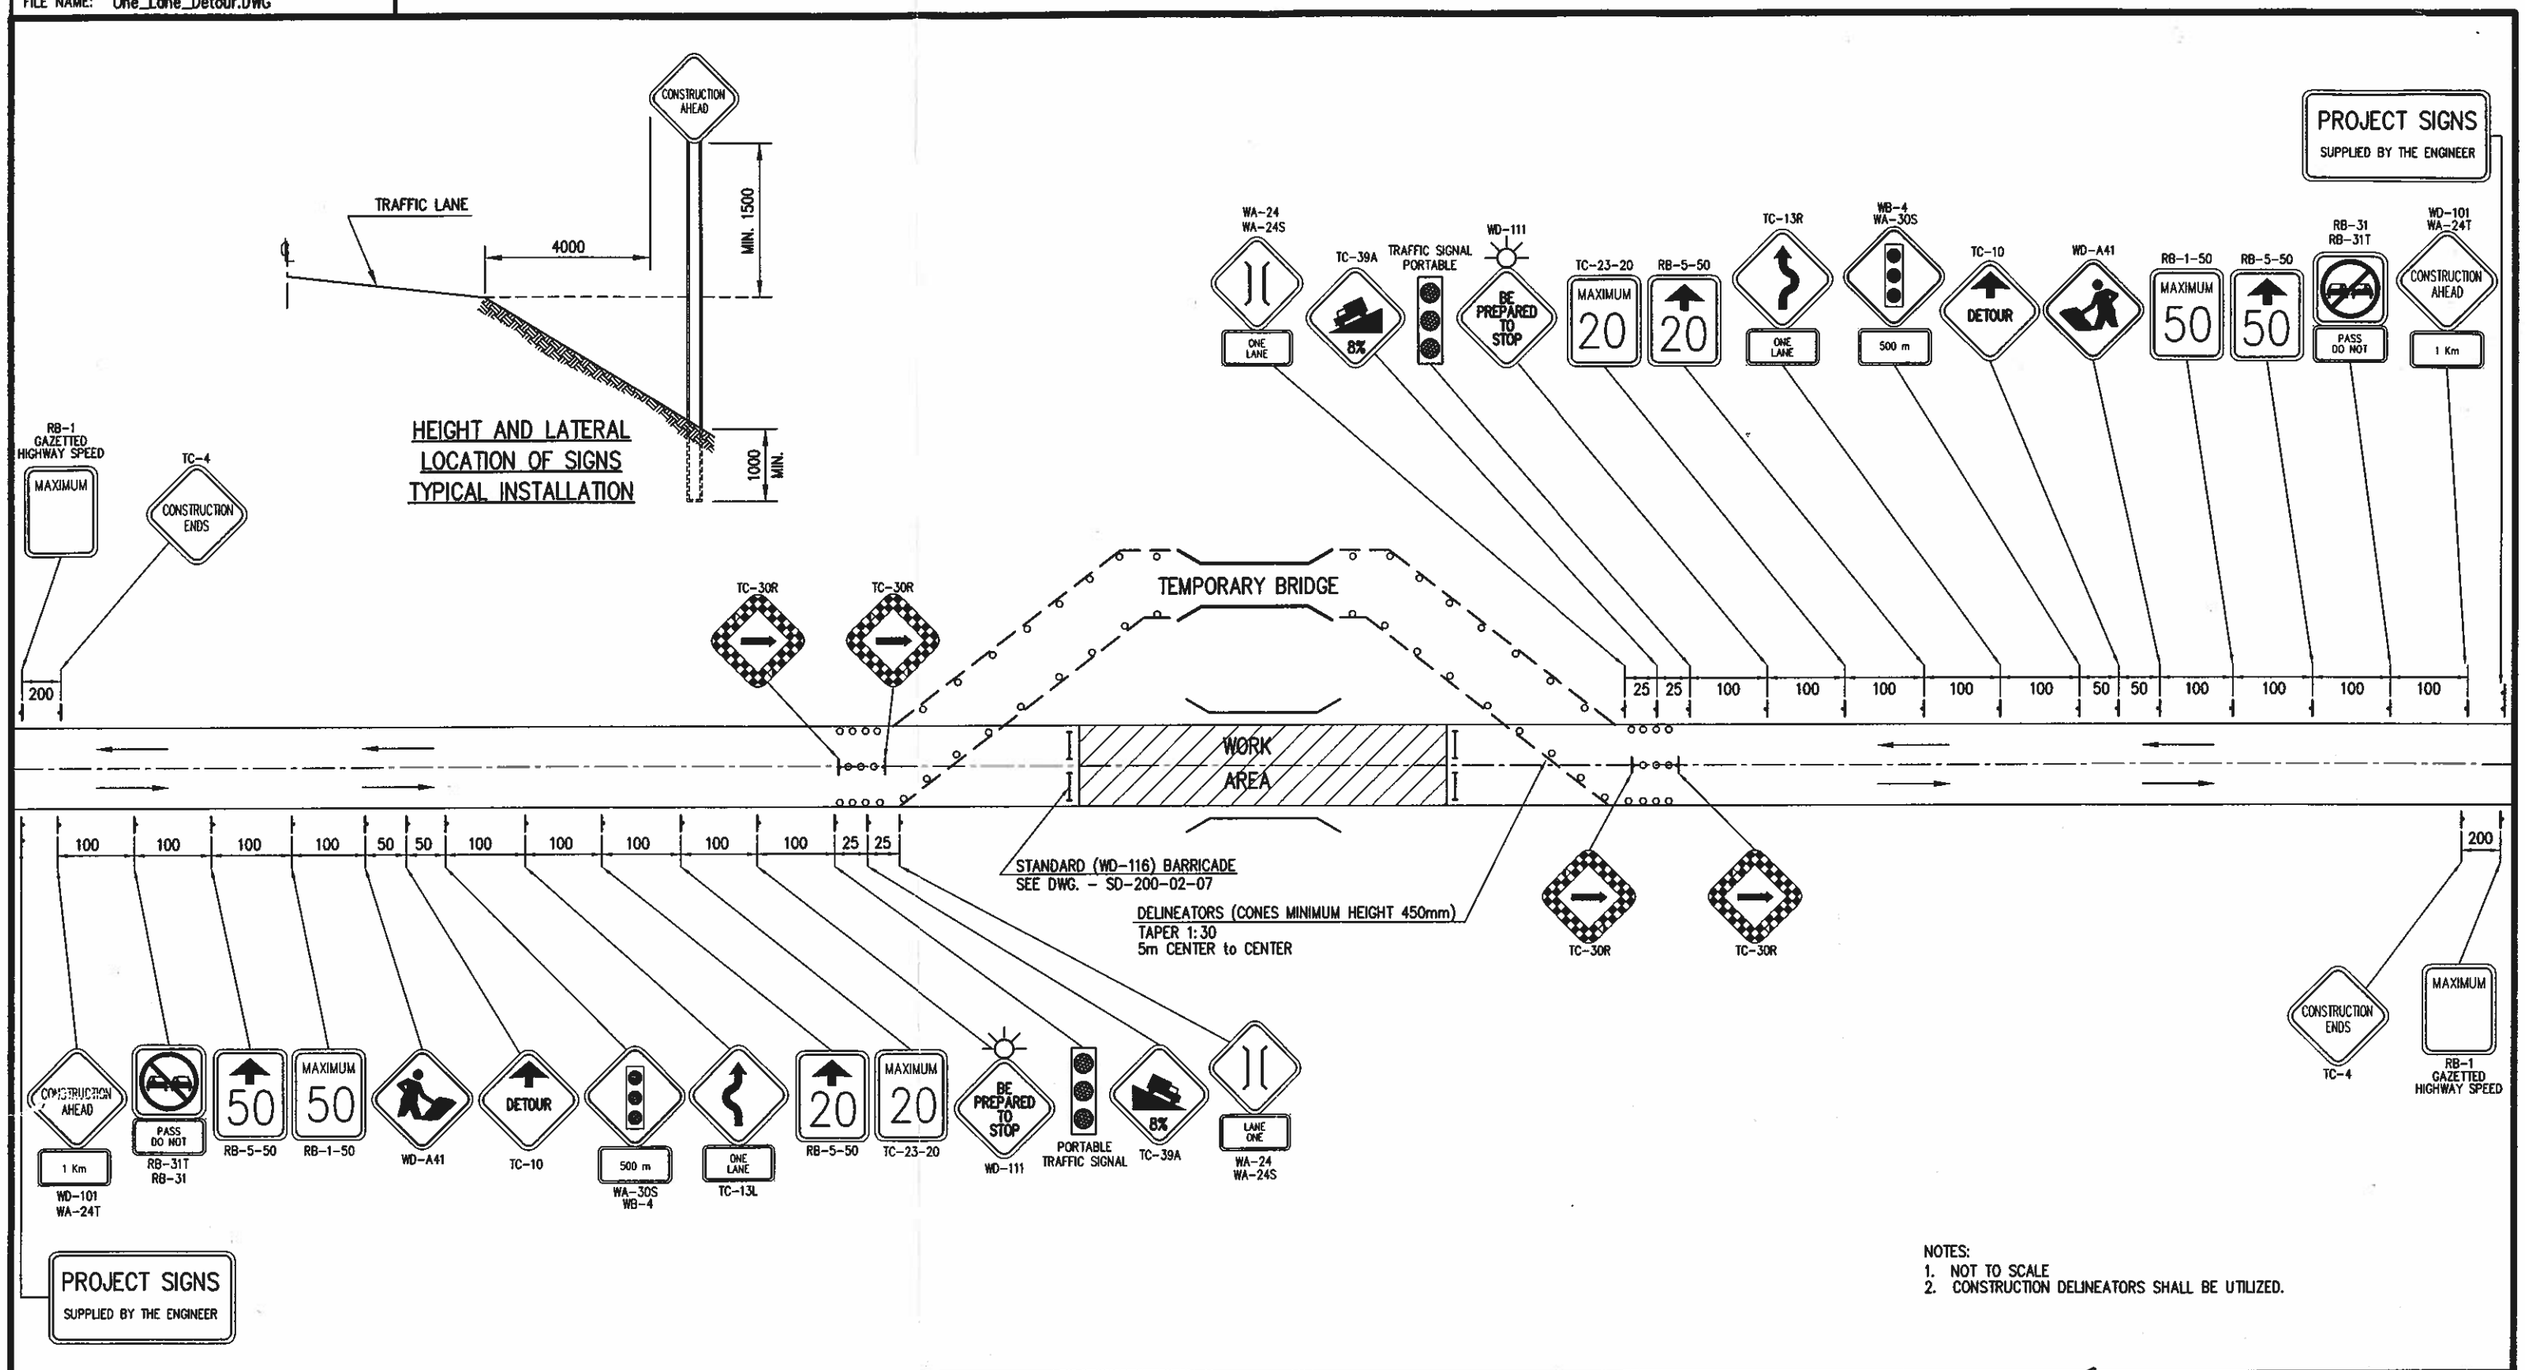

NOTES:
1. NOT TO SCALE
2. CONSTRUCTION DELINEATORS SHALL BE UTILIZED.

Northwest Territories Transportation

BRIDGE CONSTRUCTION – TRAFFIC CONTROL
ROADSIDE DIVERSION – ONE LANE

Date: JULY 2005 | Revised:

Approved
Director
Highways Division

14/07/05
Date